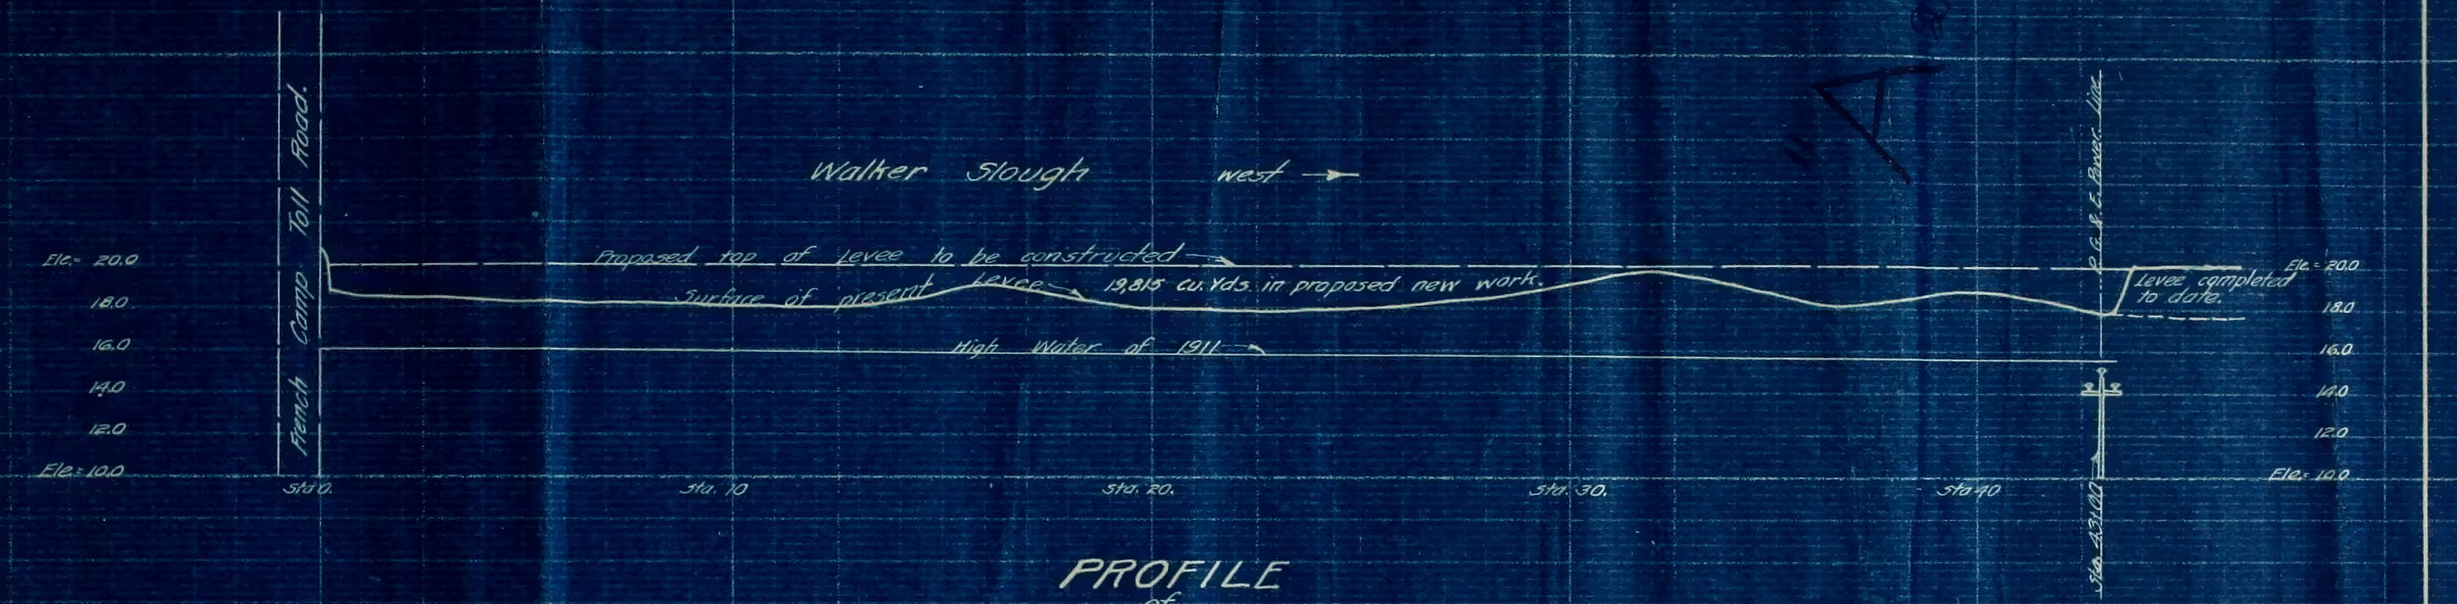

PROFILE
of
Levee on south side of Reclamation District № 404.
From the French Camp Toll Road west to
Completed Levee.
Nov. 1913, Henry B. Budd, Eng. Rec. Dist. № 404.
Scales { Vertical 1" = 8'
Horizontal 1" = 400'

A 2

1966-X233.001